




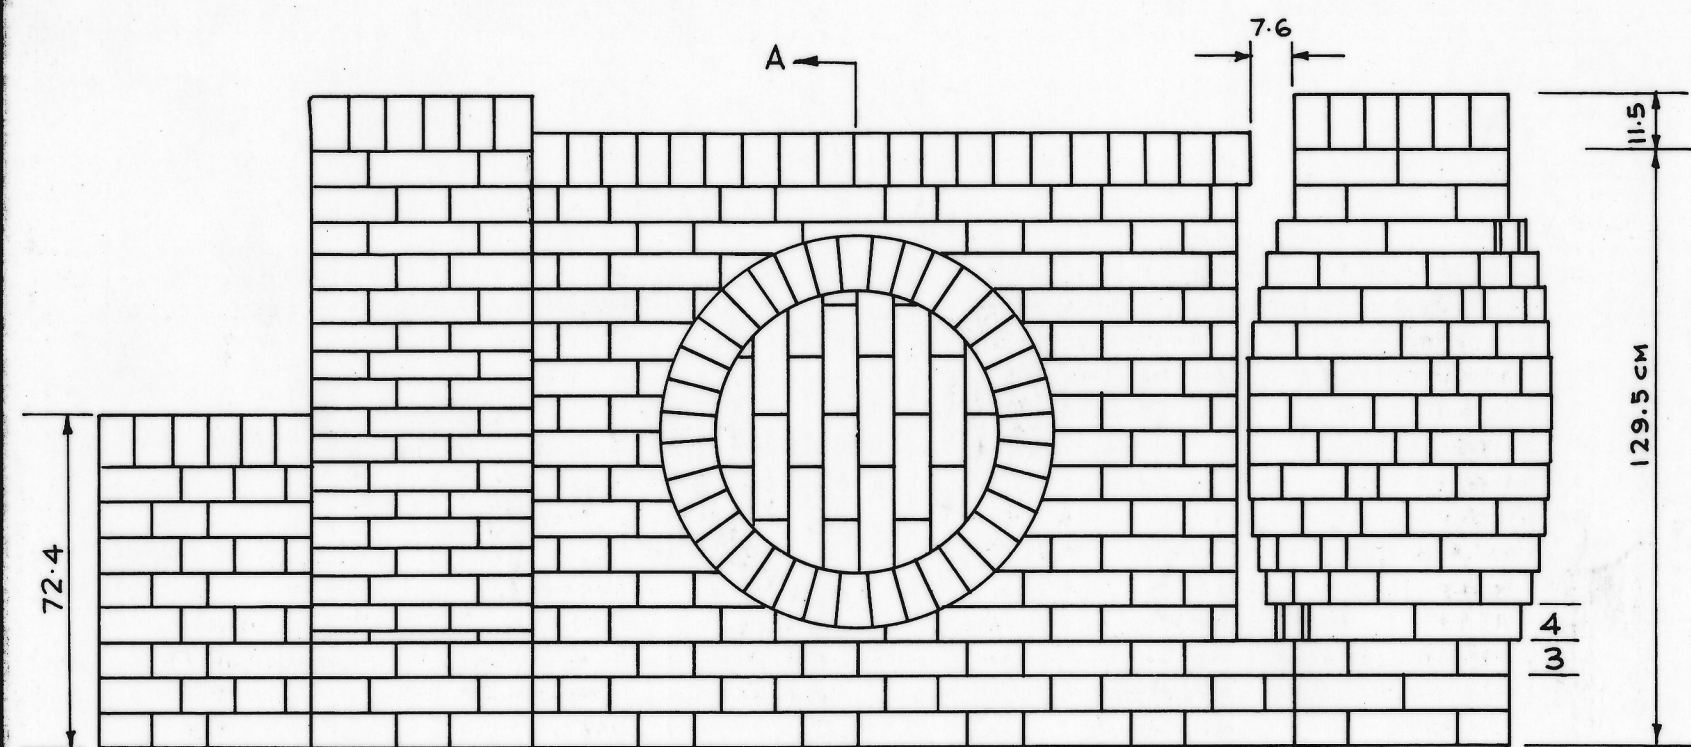


FRONT ELEVATION

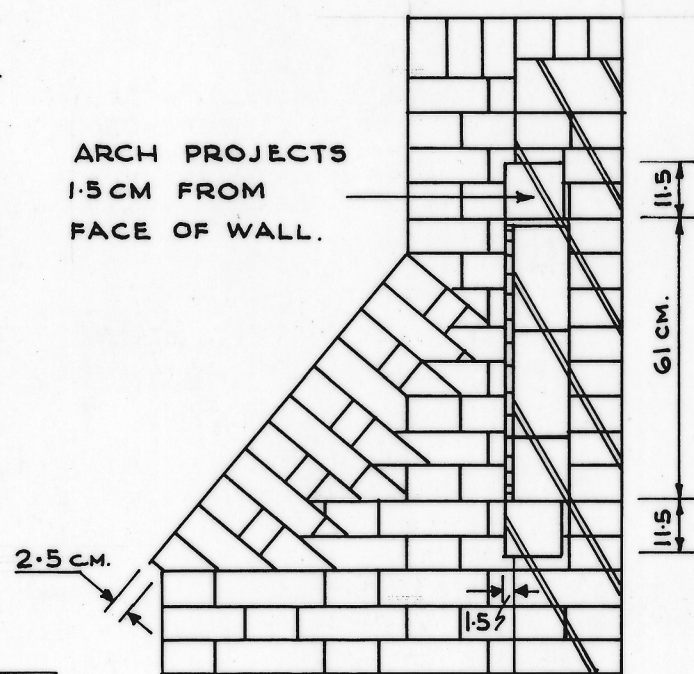


SECTION A-A

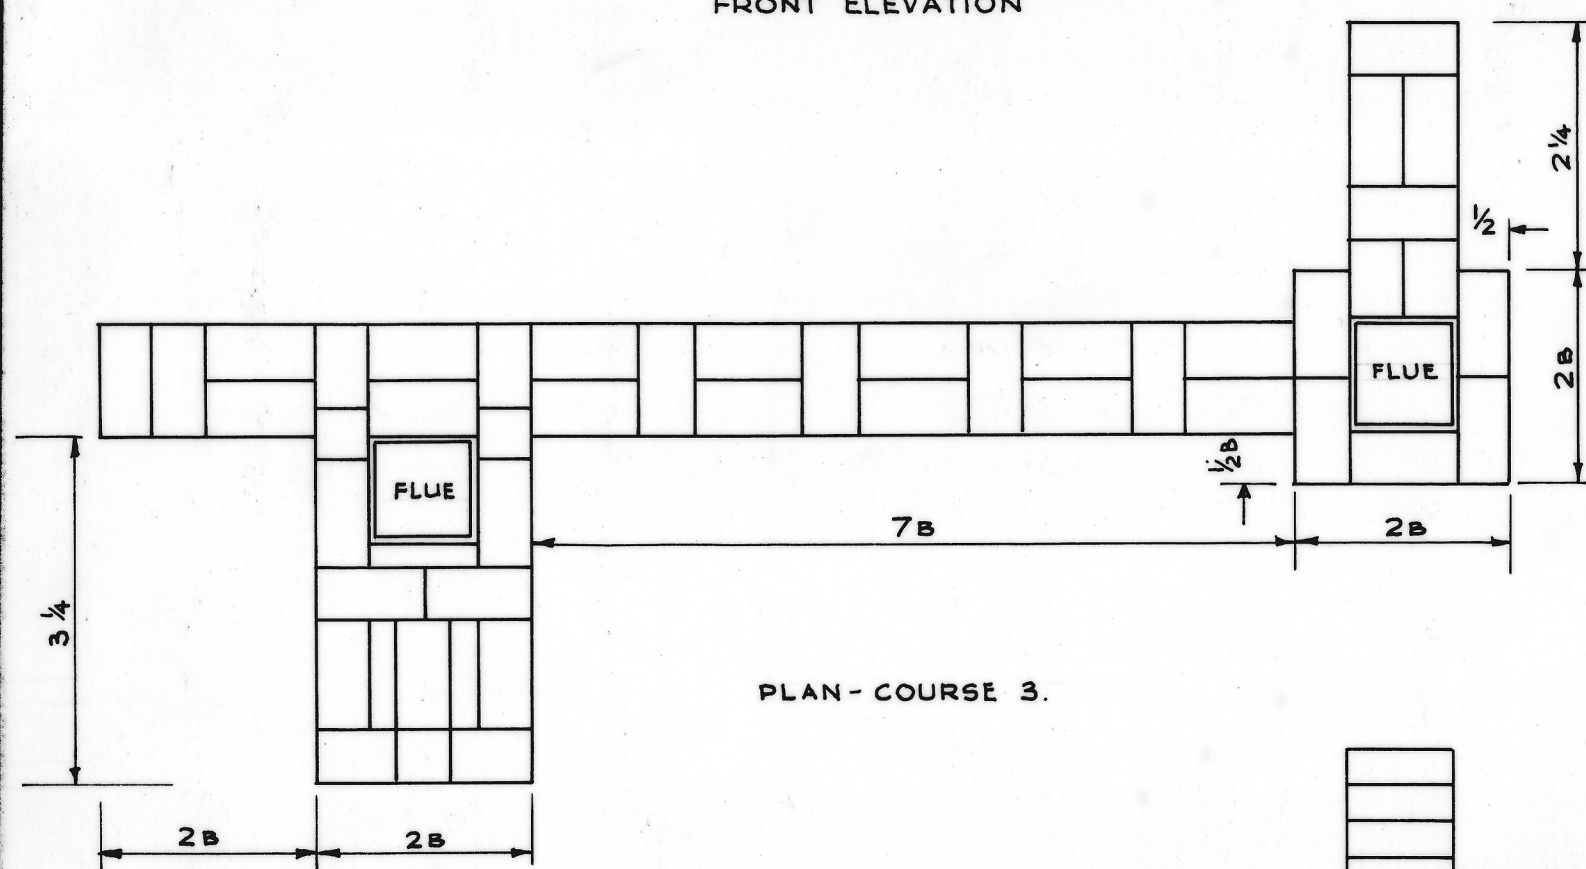


PLAN - COURSE 3.

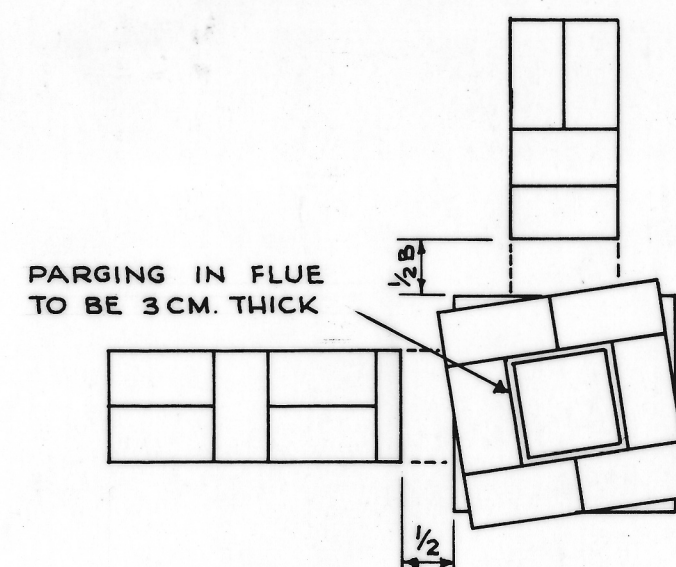

PART PLAN OF COURSE 4
SHOWING FIRST COURSE
OF SPIRAL STACK

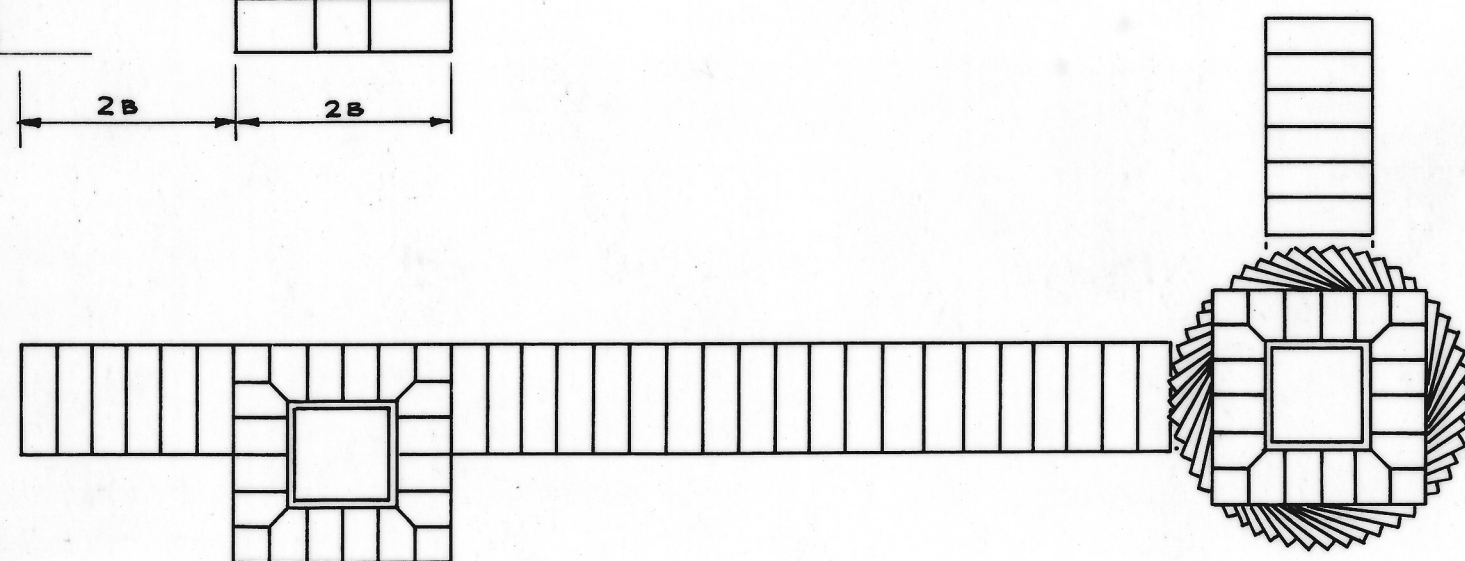


PLAN - BRICK ON EDGE CAPPING

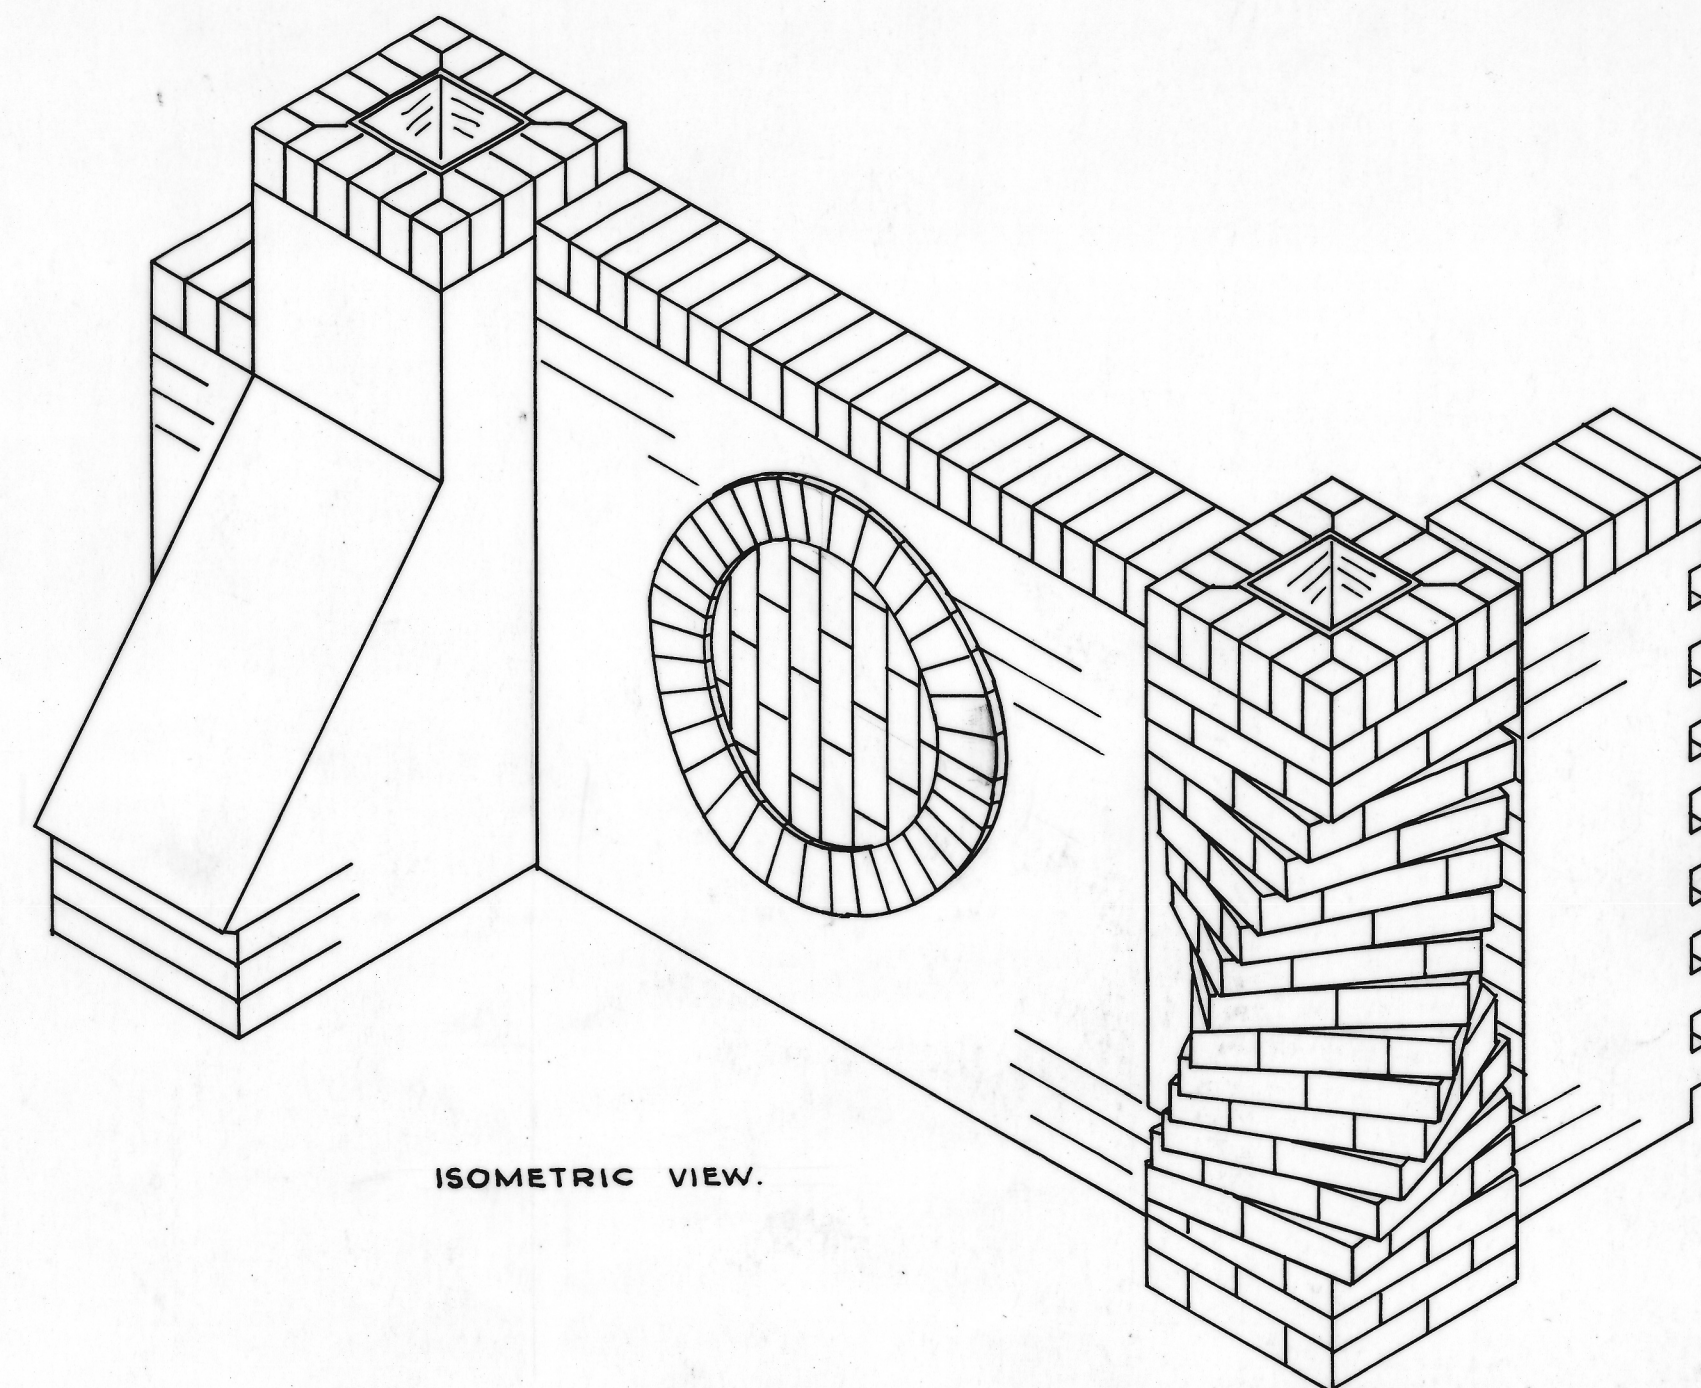


ISOMETRIC VIEW.


VORSCHLAG DER TECHNISCHEN EXPERTEN VON				IRELAND	
Kontrolle	Datum	Name	Vorname	XVII. INTERNATIONALER BERUFSWETTBEWERB Das General Sekretariat Technisches Büro	
Masstab	TIME 28 HOURS			Beruf BRICKWORK.	

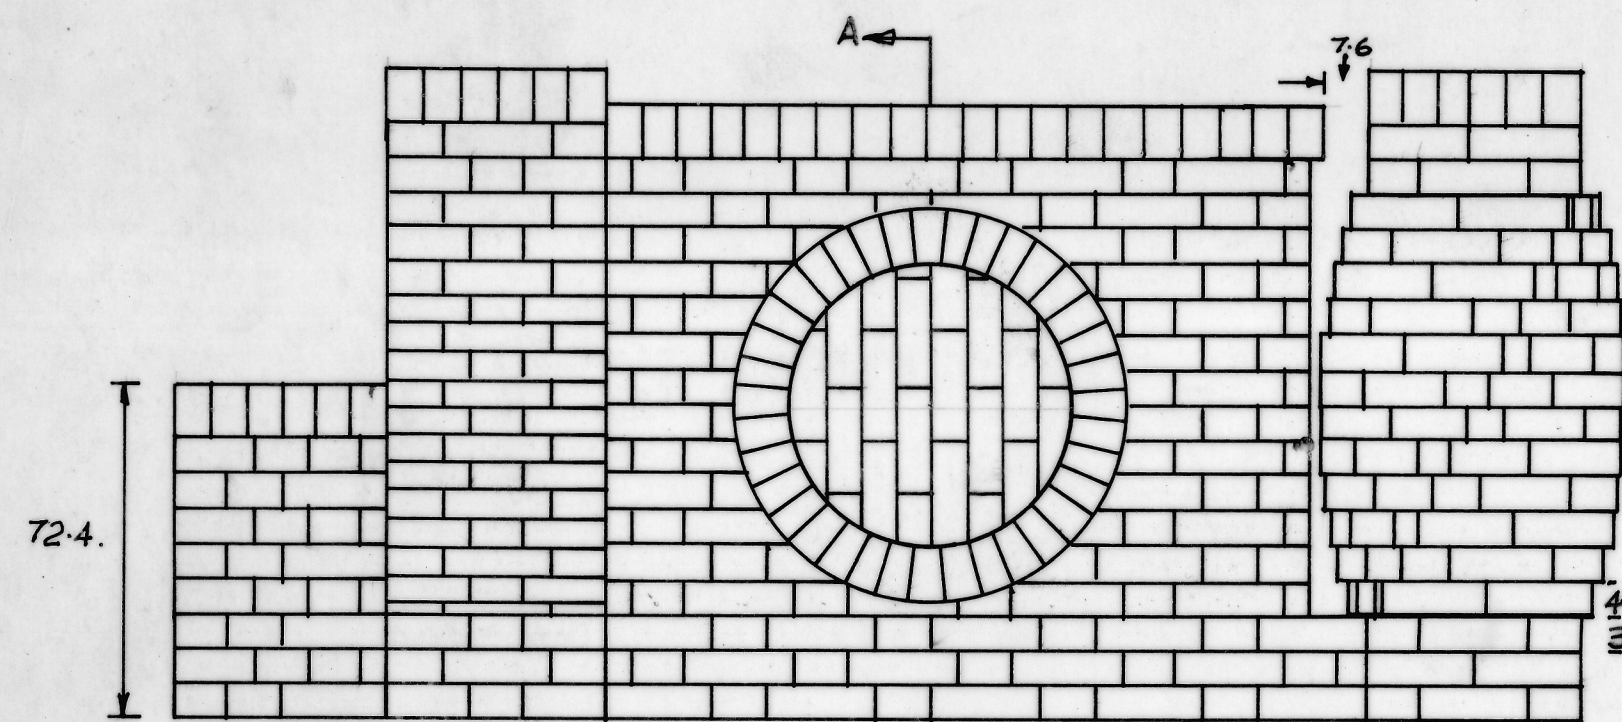


FRONT ELEVATION.

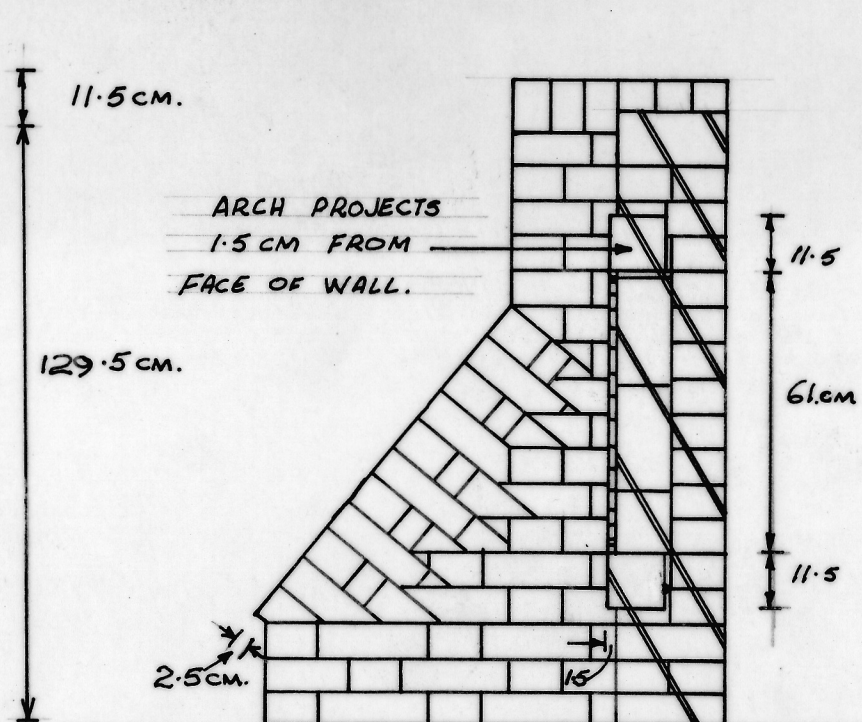


SECTION. A-A.

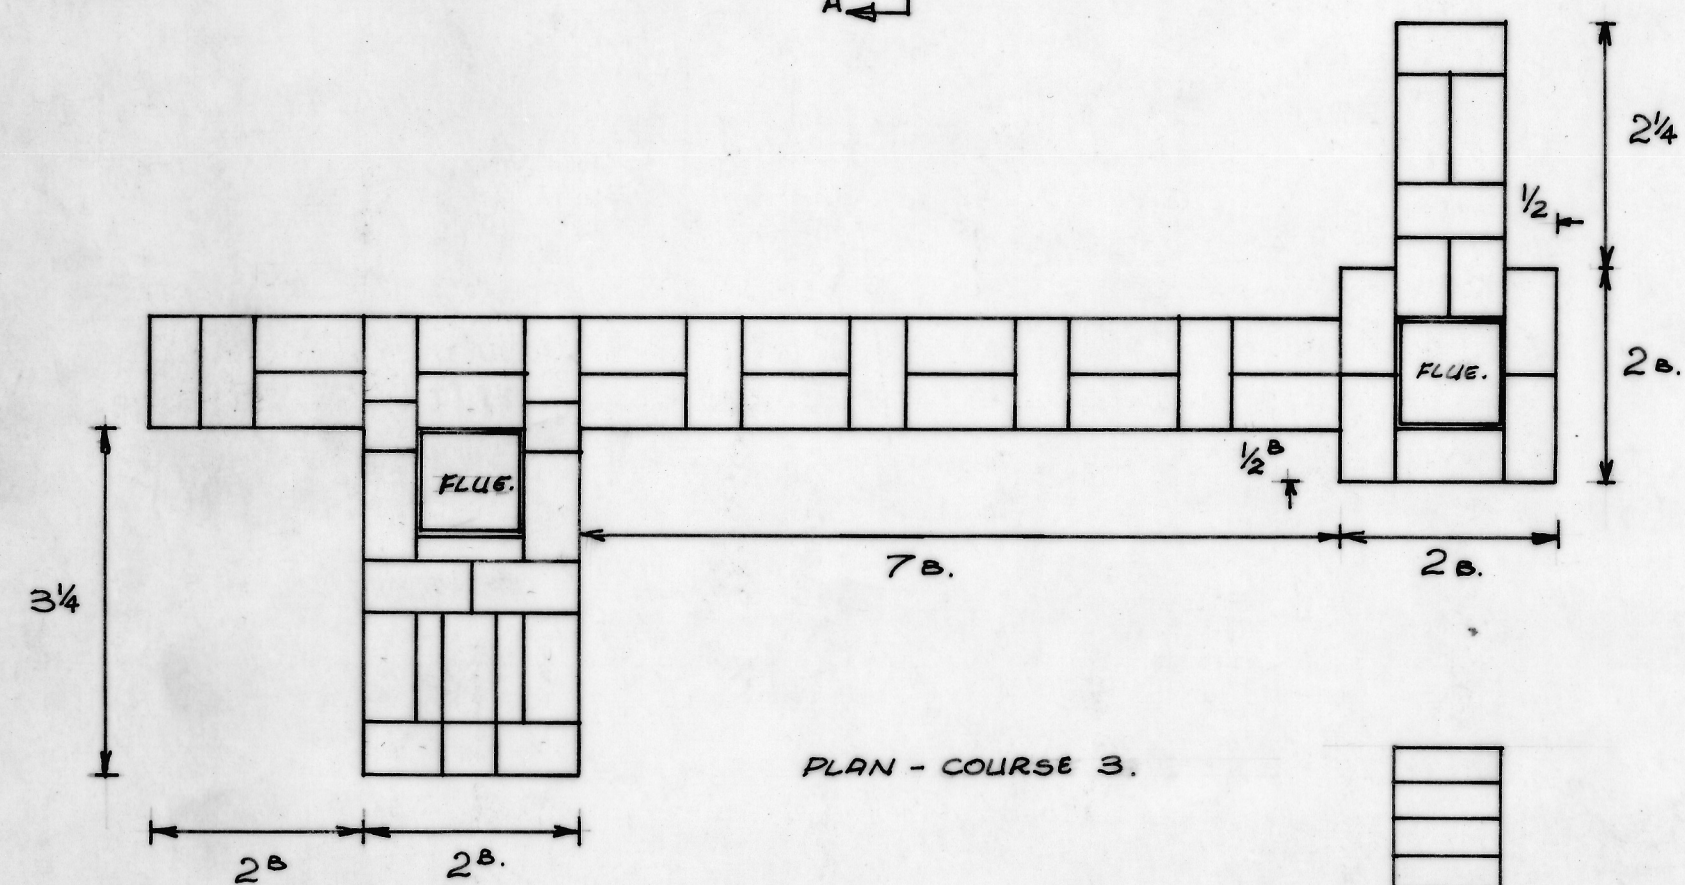


PLAN - COURSE 3.

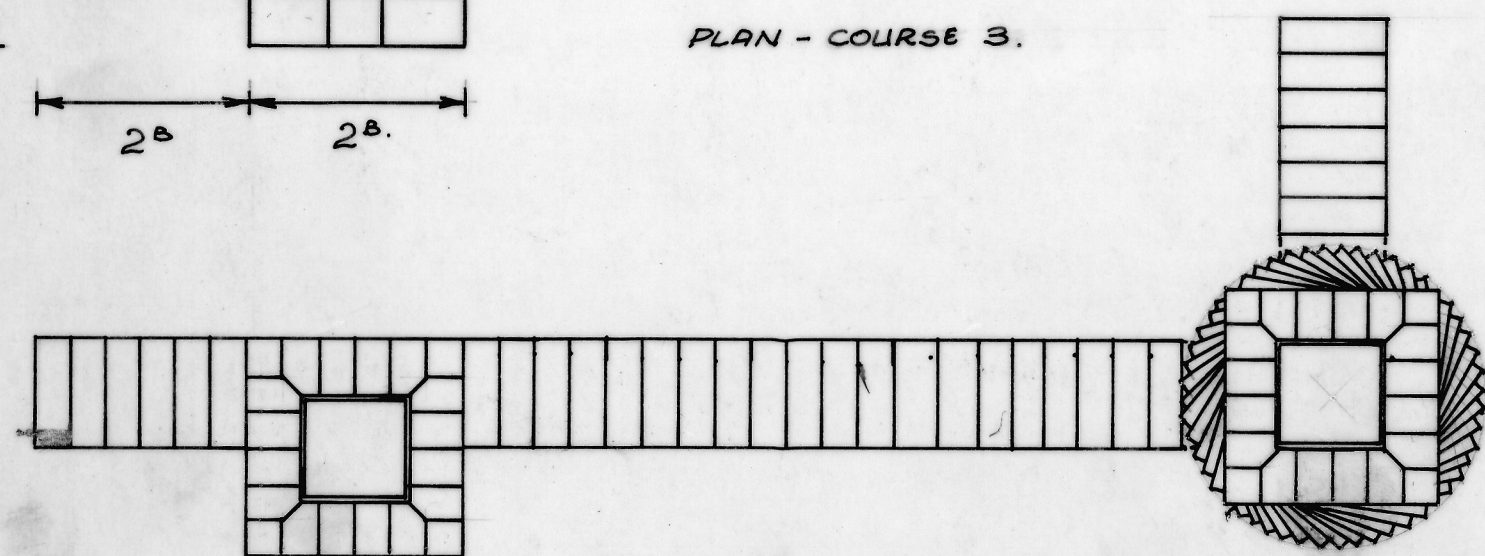

PLAN - BRICK ON EDGE CAPPING.

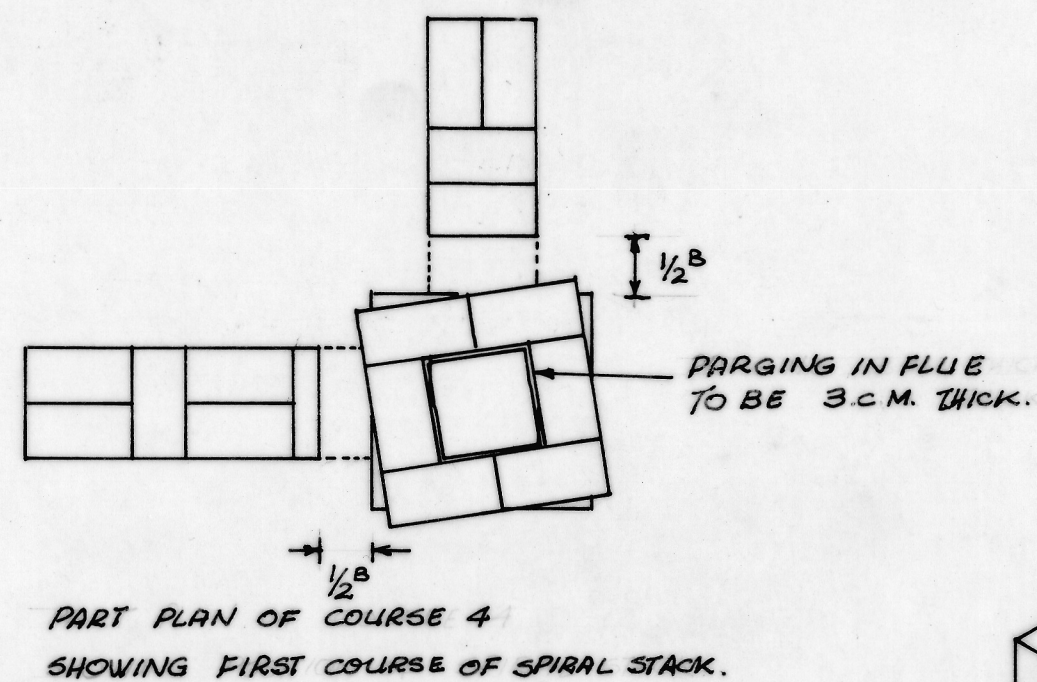

PART PLAN OF COURSE 4
SHOWING FIRST COURSE OF SPIRAL STACK.

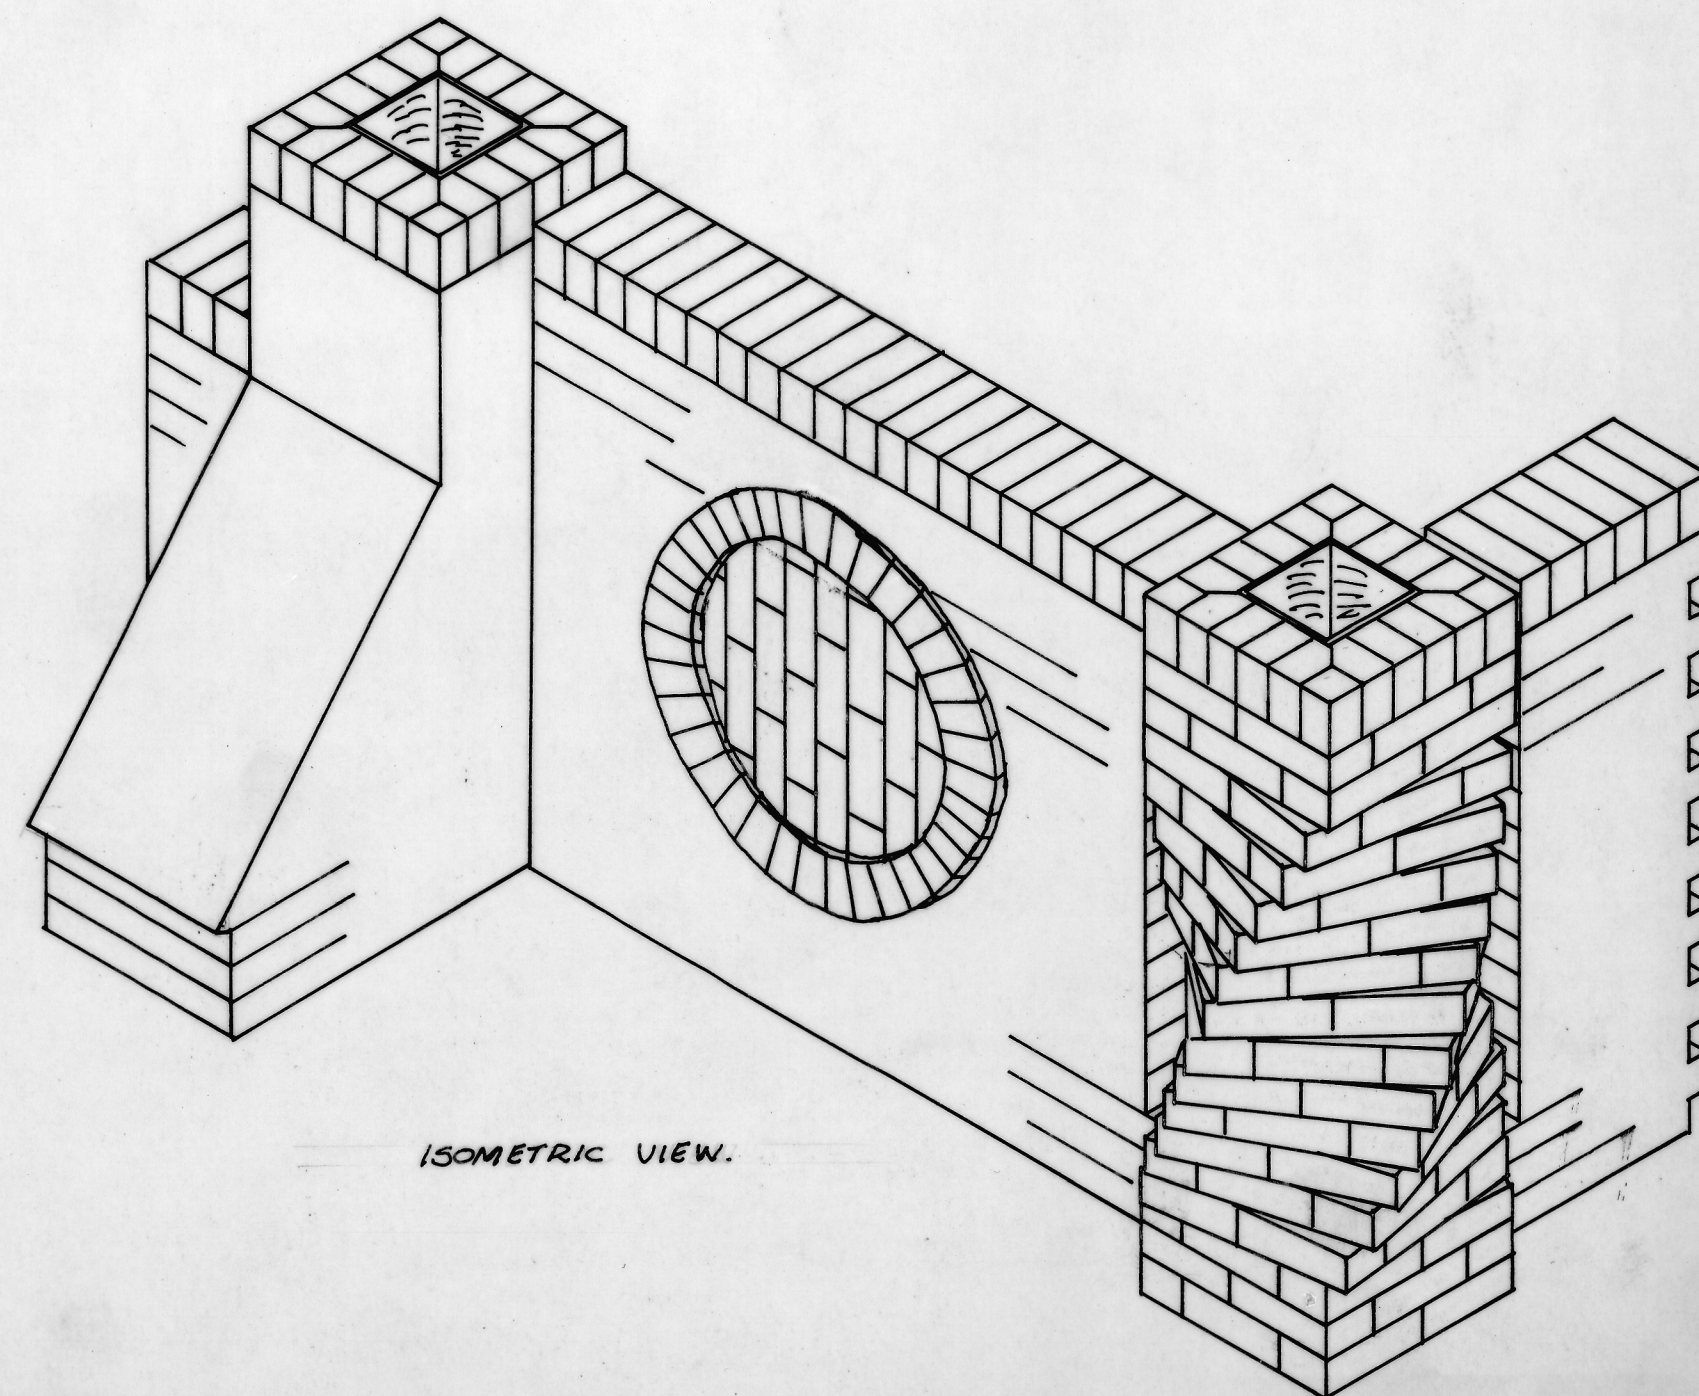

ISOMETRIC VIEW.